



1 The Purple - Site Plan

Scale : 1/8" = 1'

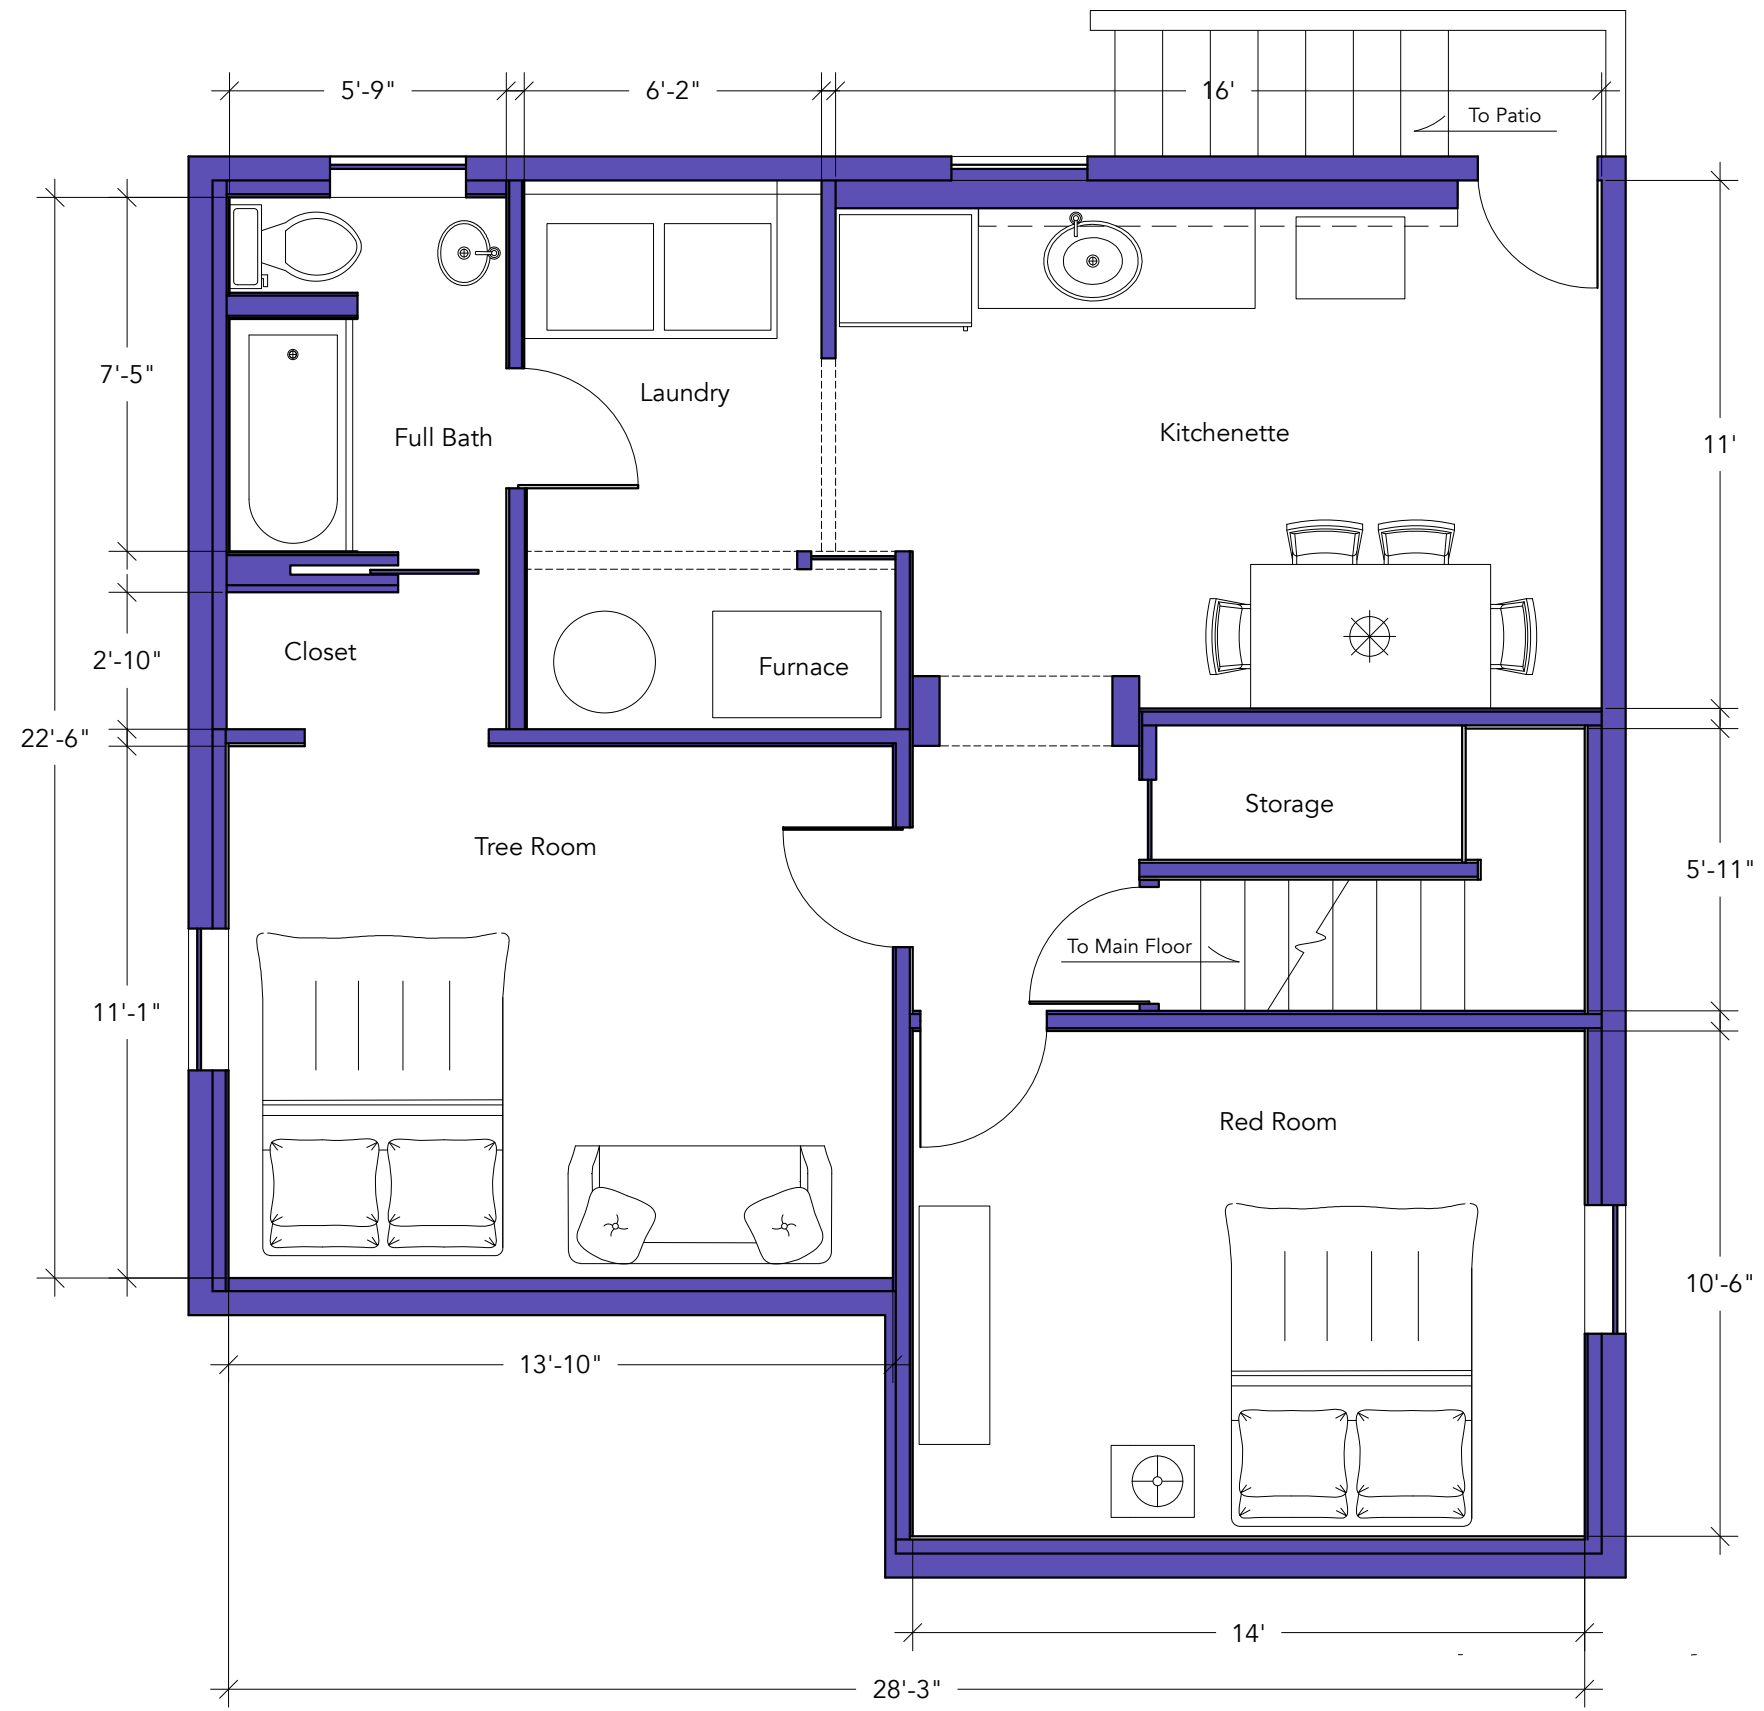

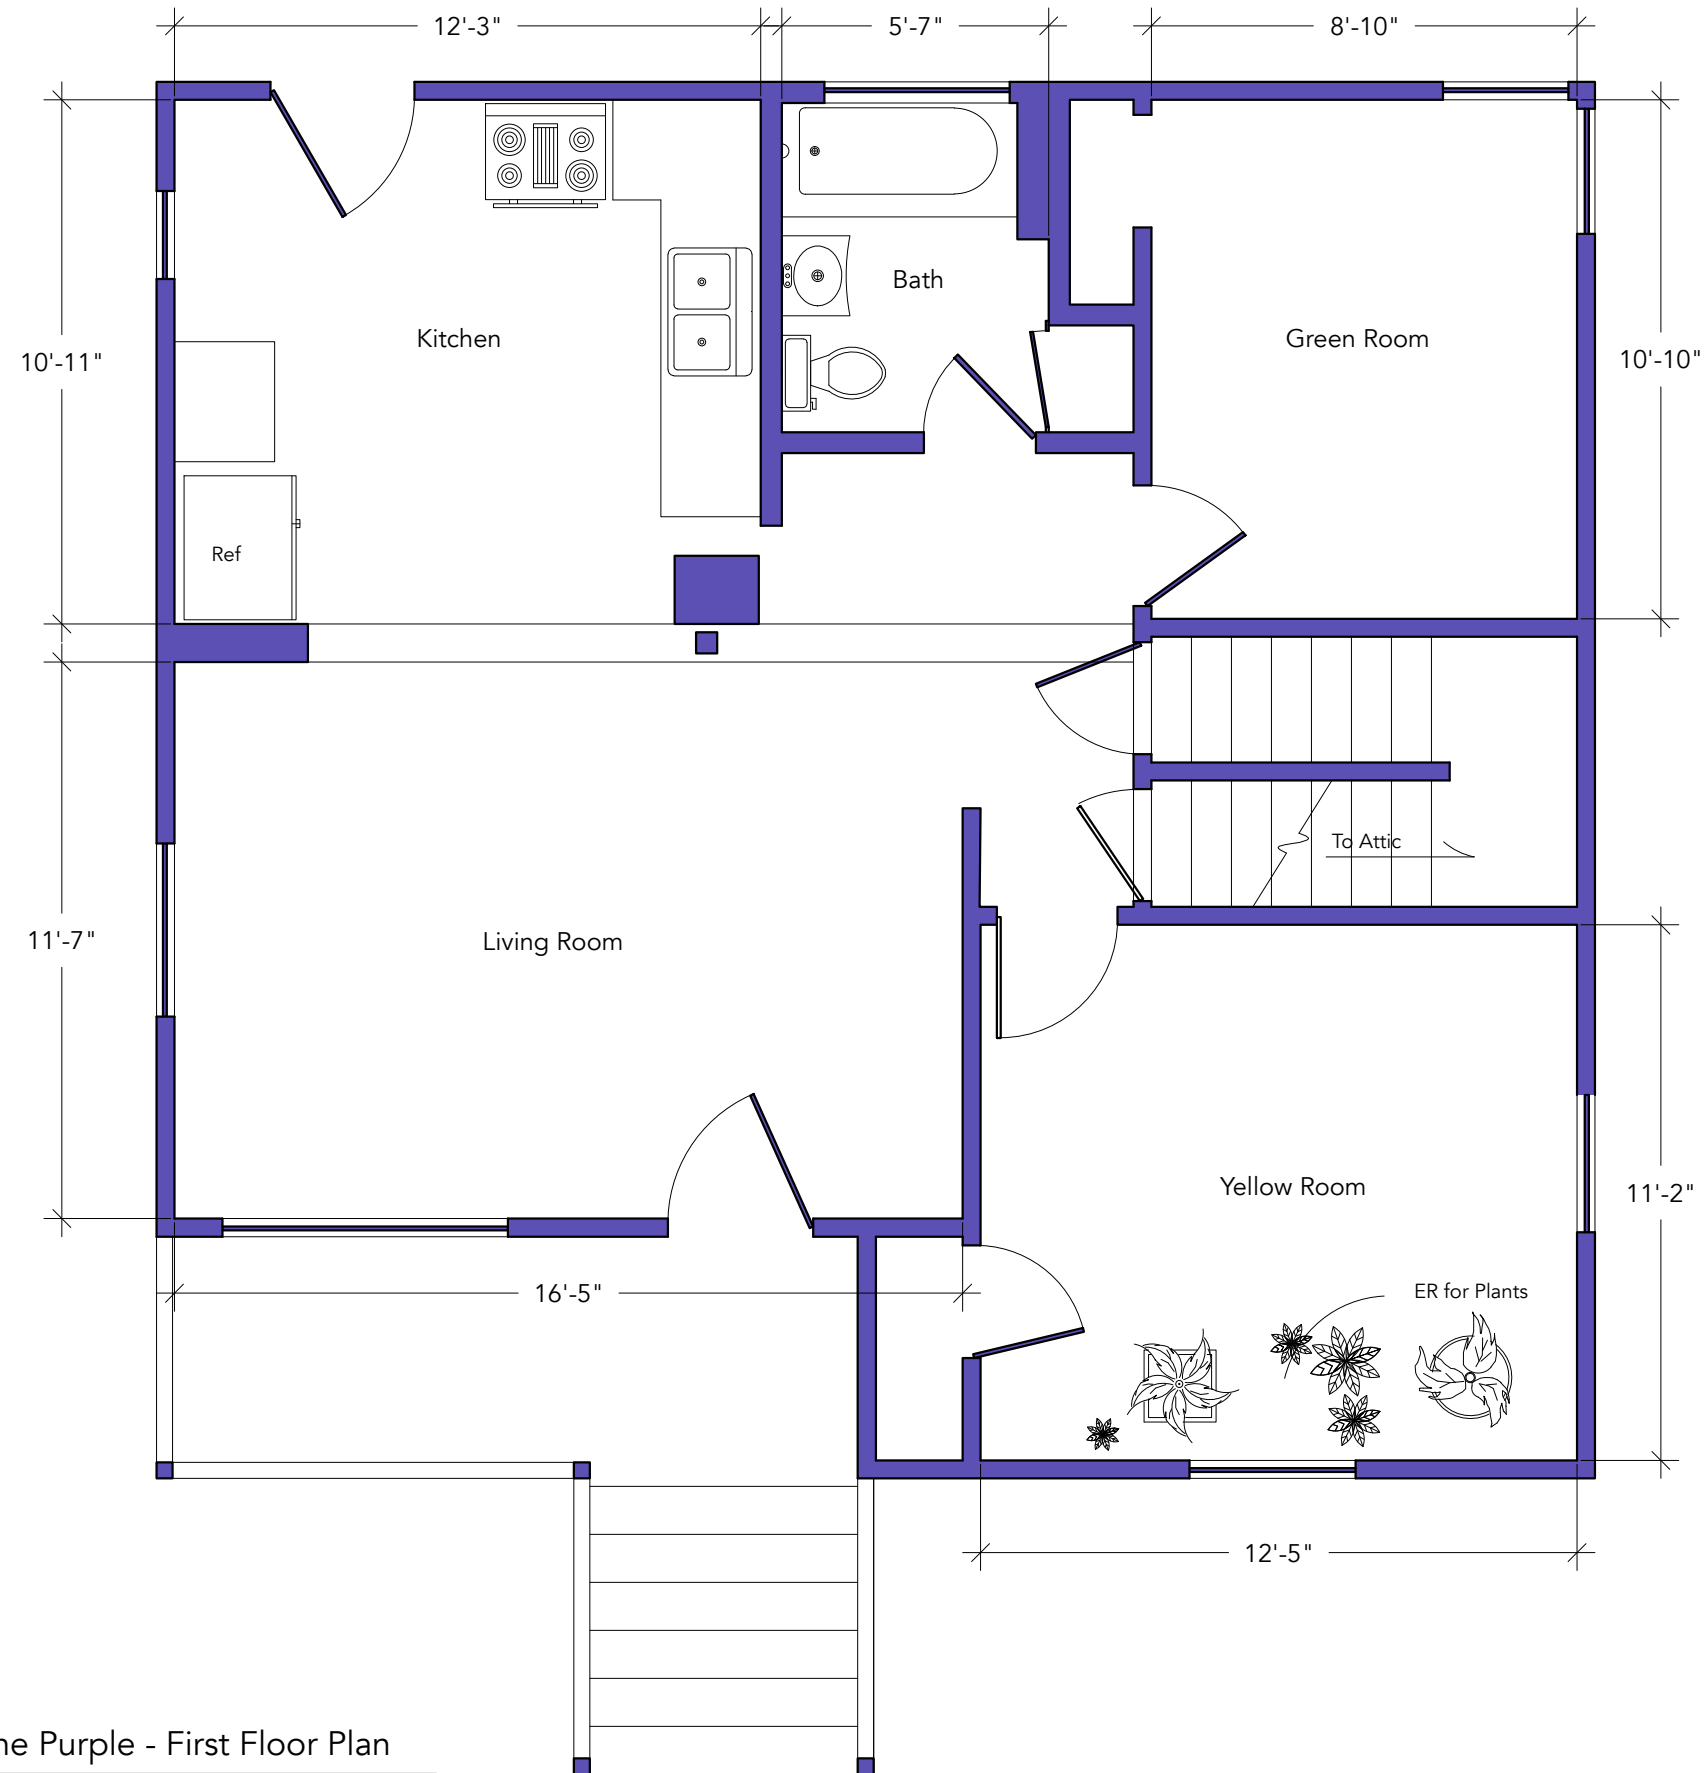

3 The Purple - First Floor Plan
Scale : 1/4" = 1'

